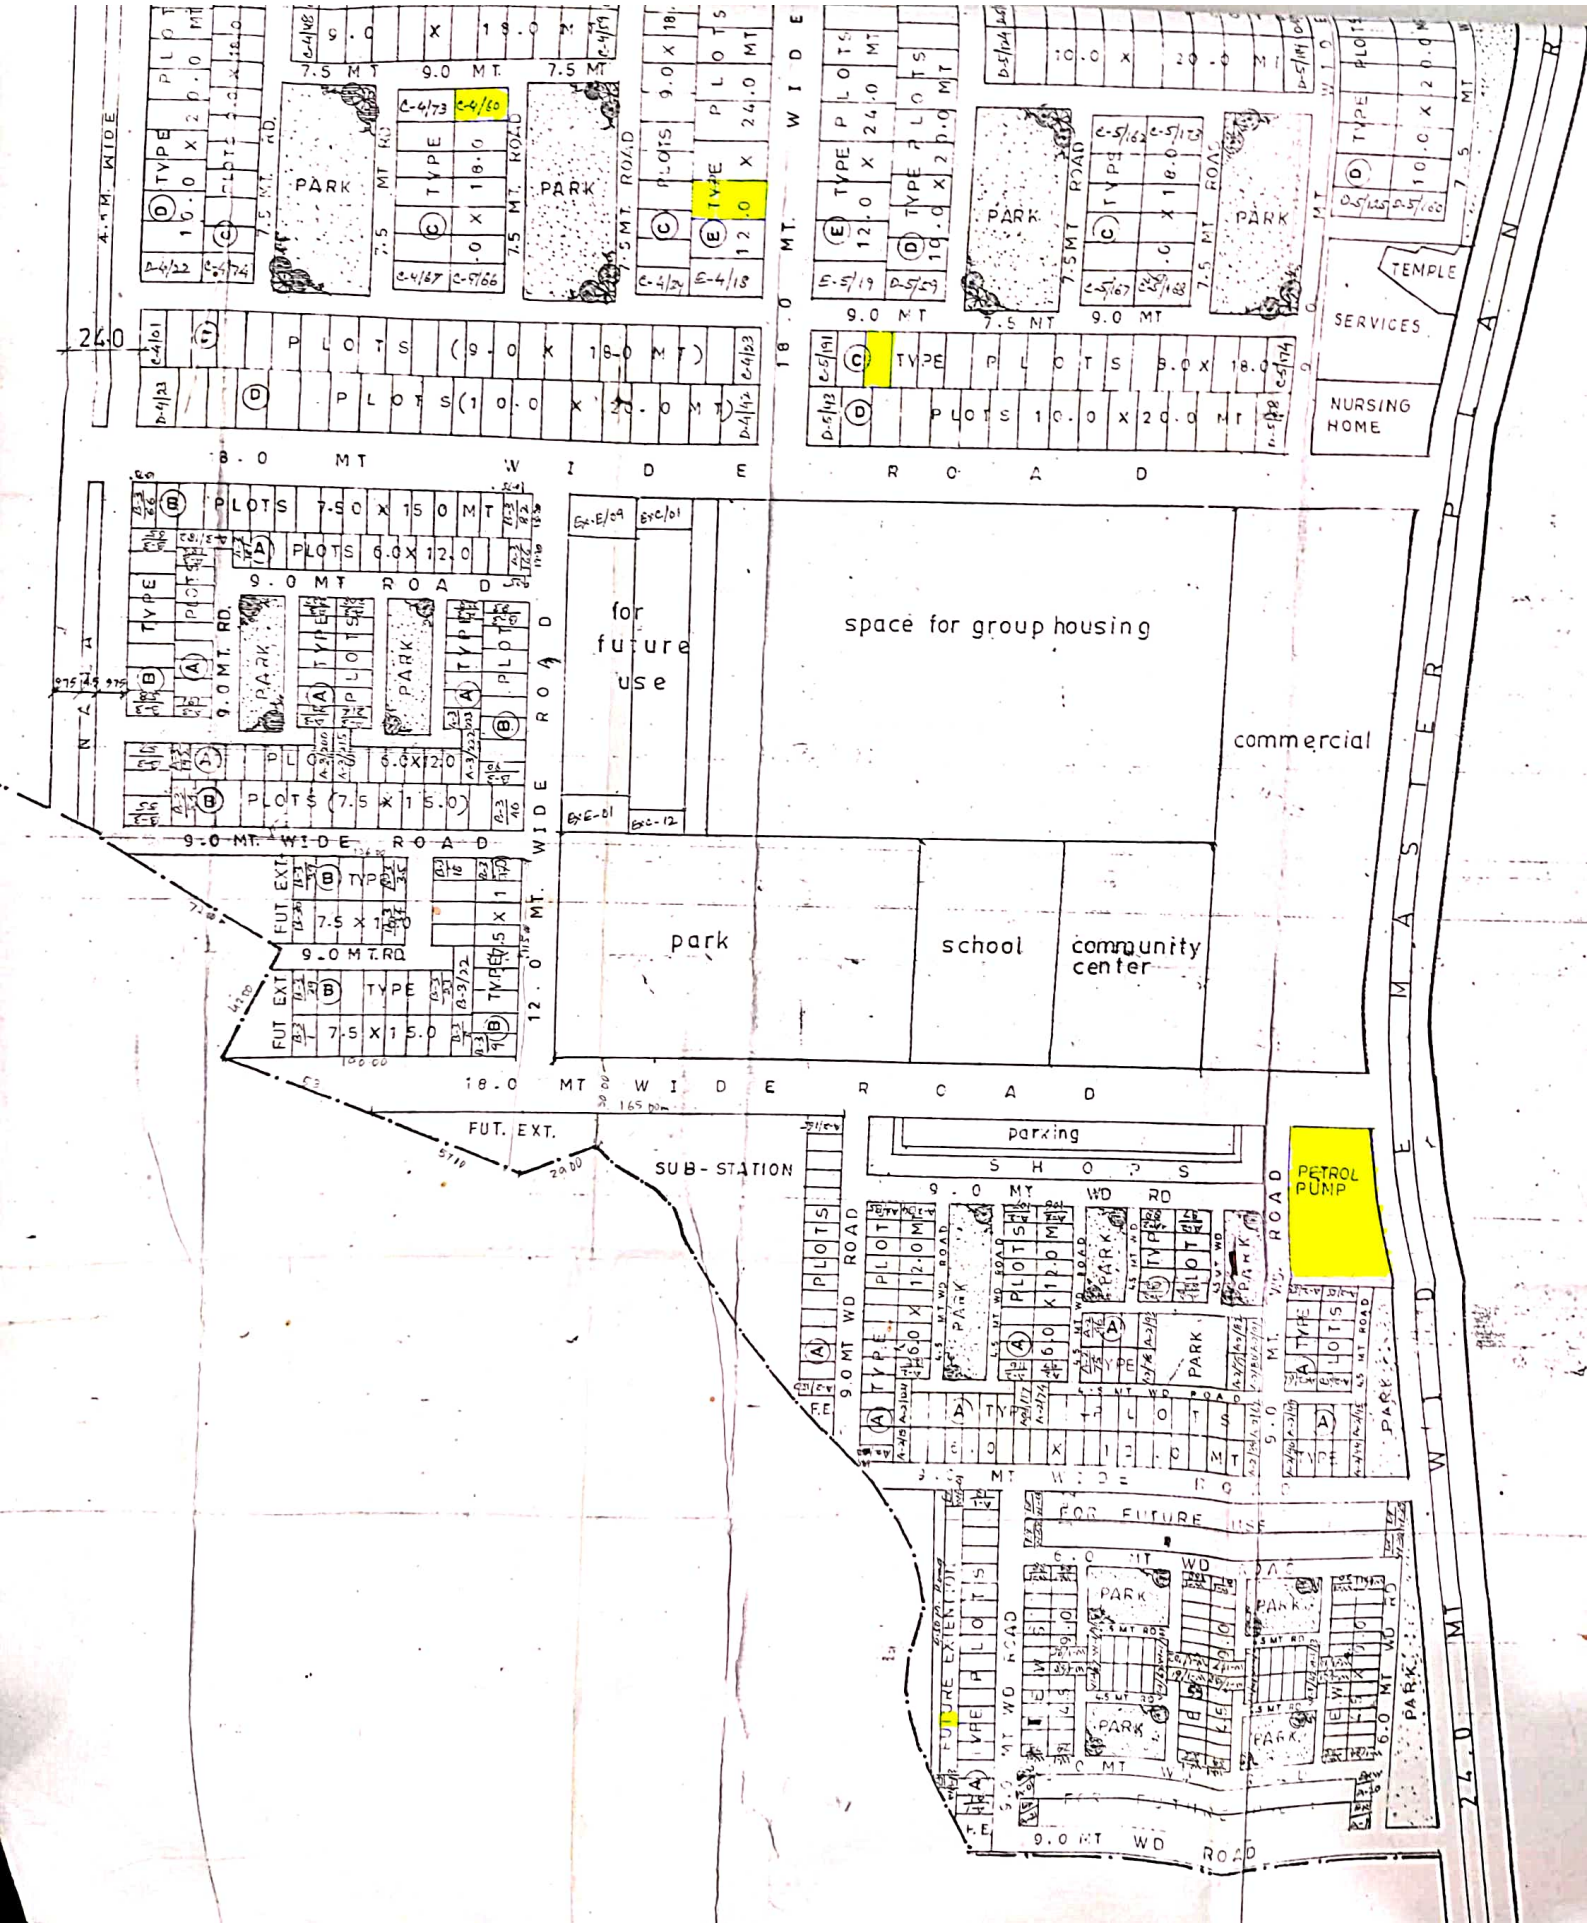

PARK
PLOTS (9.0 X 18.0 MT)
PLOTS (10.0 X 20.0 MT)
TYPE PLOTS 8.0 X 18.0
PLOTS 10.0 X 20.0 MT
18.0 MT WIDE ROAD
9.0 MT ROAD
PLOTS 7.50 X 15.0 MT
PLOTS 6.0 X 12.0
PLOTS (7.5 X 15.0)
9.0 MT. WIDE ROAD
9.0 MT. RD.
FUT EXT.
7.5 X 15.0
for future use
space for group housing
commercial
park
school
community center
TEMPLE
SERVICES
NURSING HOME
18.0 MT WIDE ROAD
FUT. EXT.
SUB-STATION
parking
SHOPS
9.0 MT WD RD
PETROL PUMP
FOR FUTURE USE
6.0 MT WD ROAD
9.0 MT WD ROAD
24.0 MT WIDE MASTER PLAN