
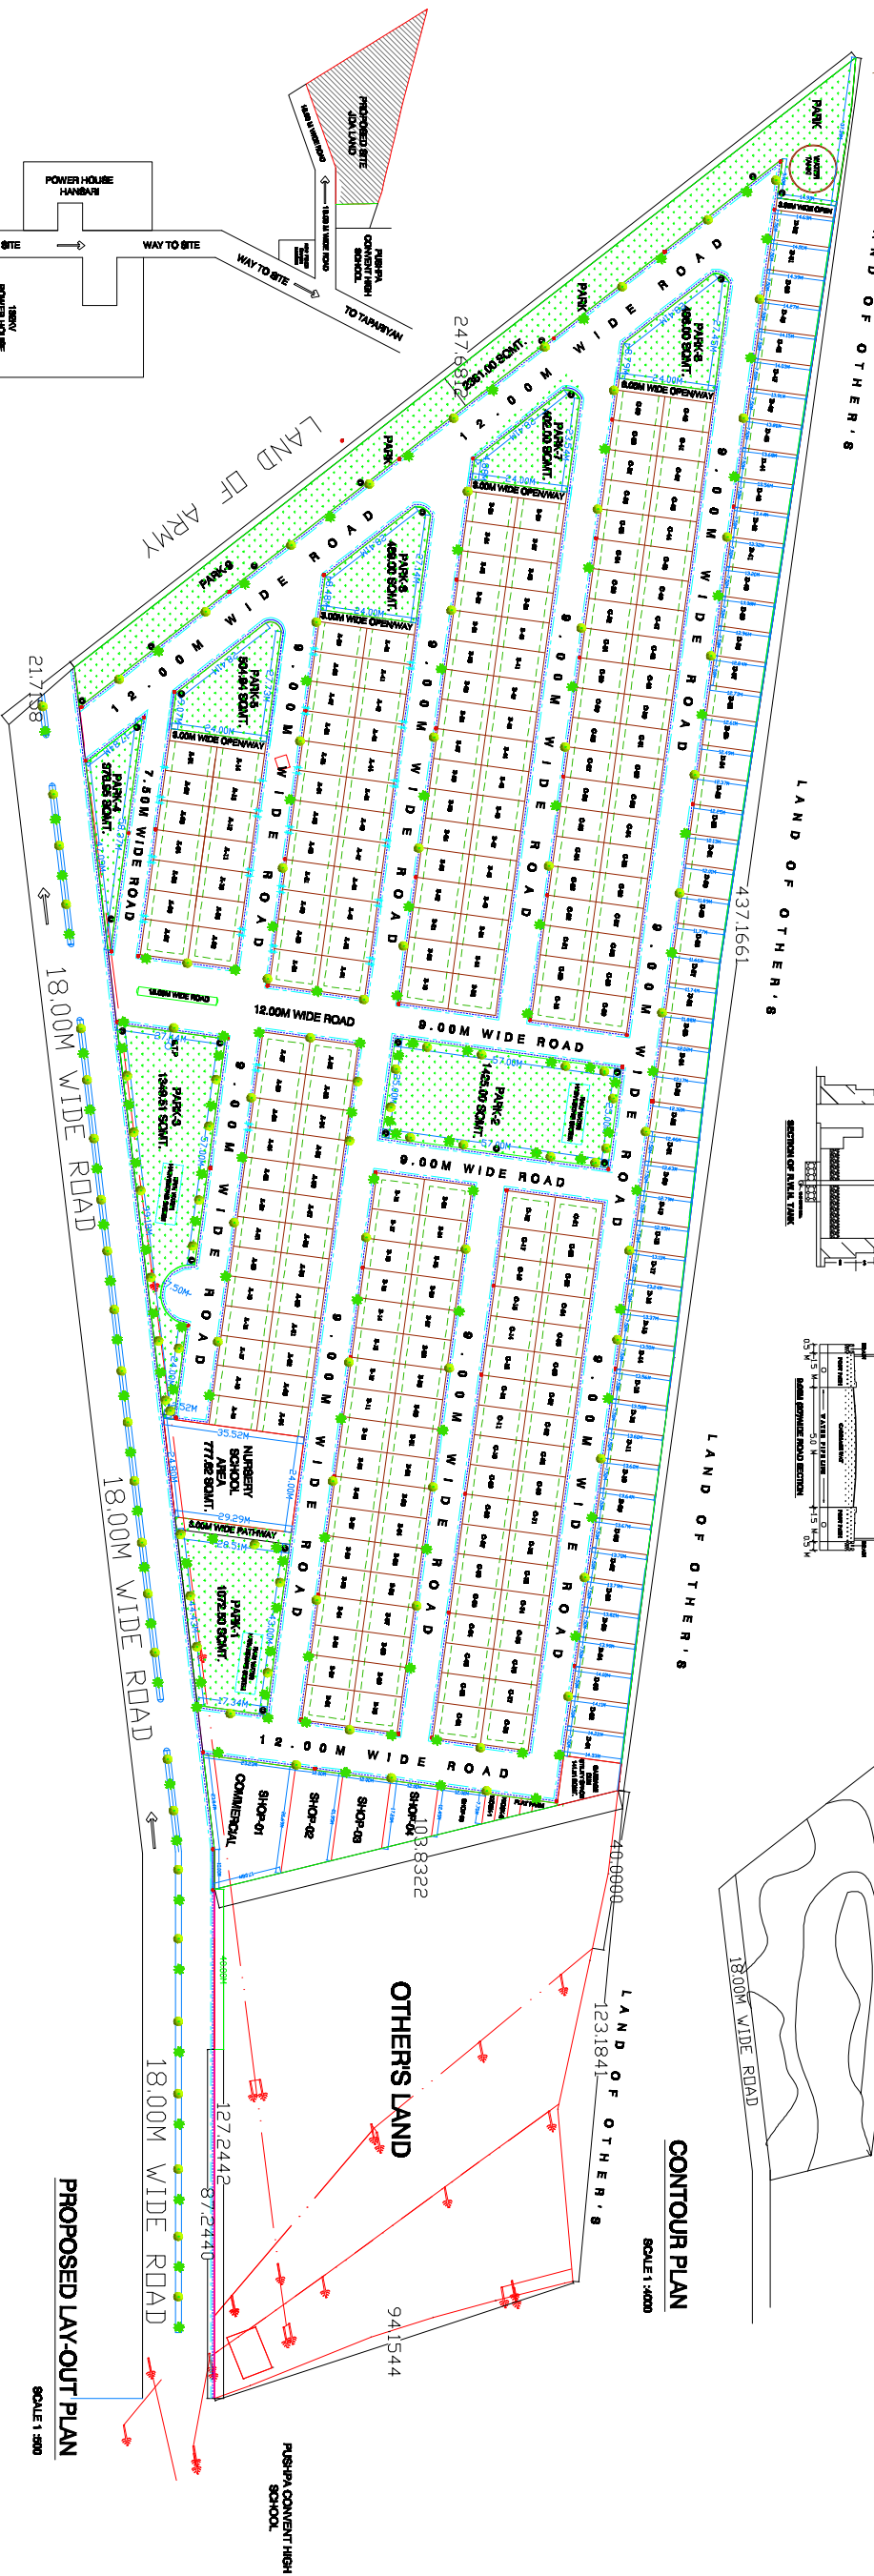


CONTOUR PLAN

SCALE 1:4000

PROPOSED LAYOUT PLAN

SCALE 1:3000

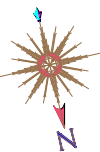

PUSHPA CONVENT HIGH SCHOOL